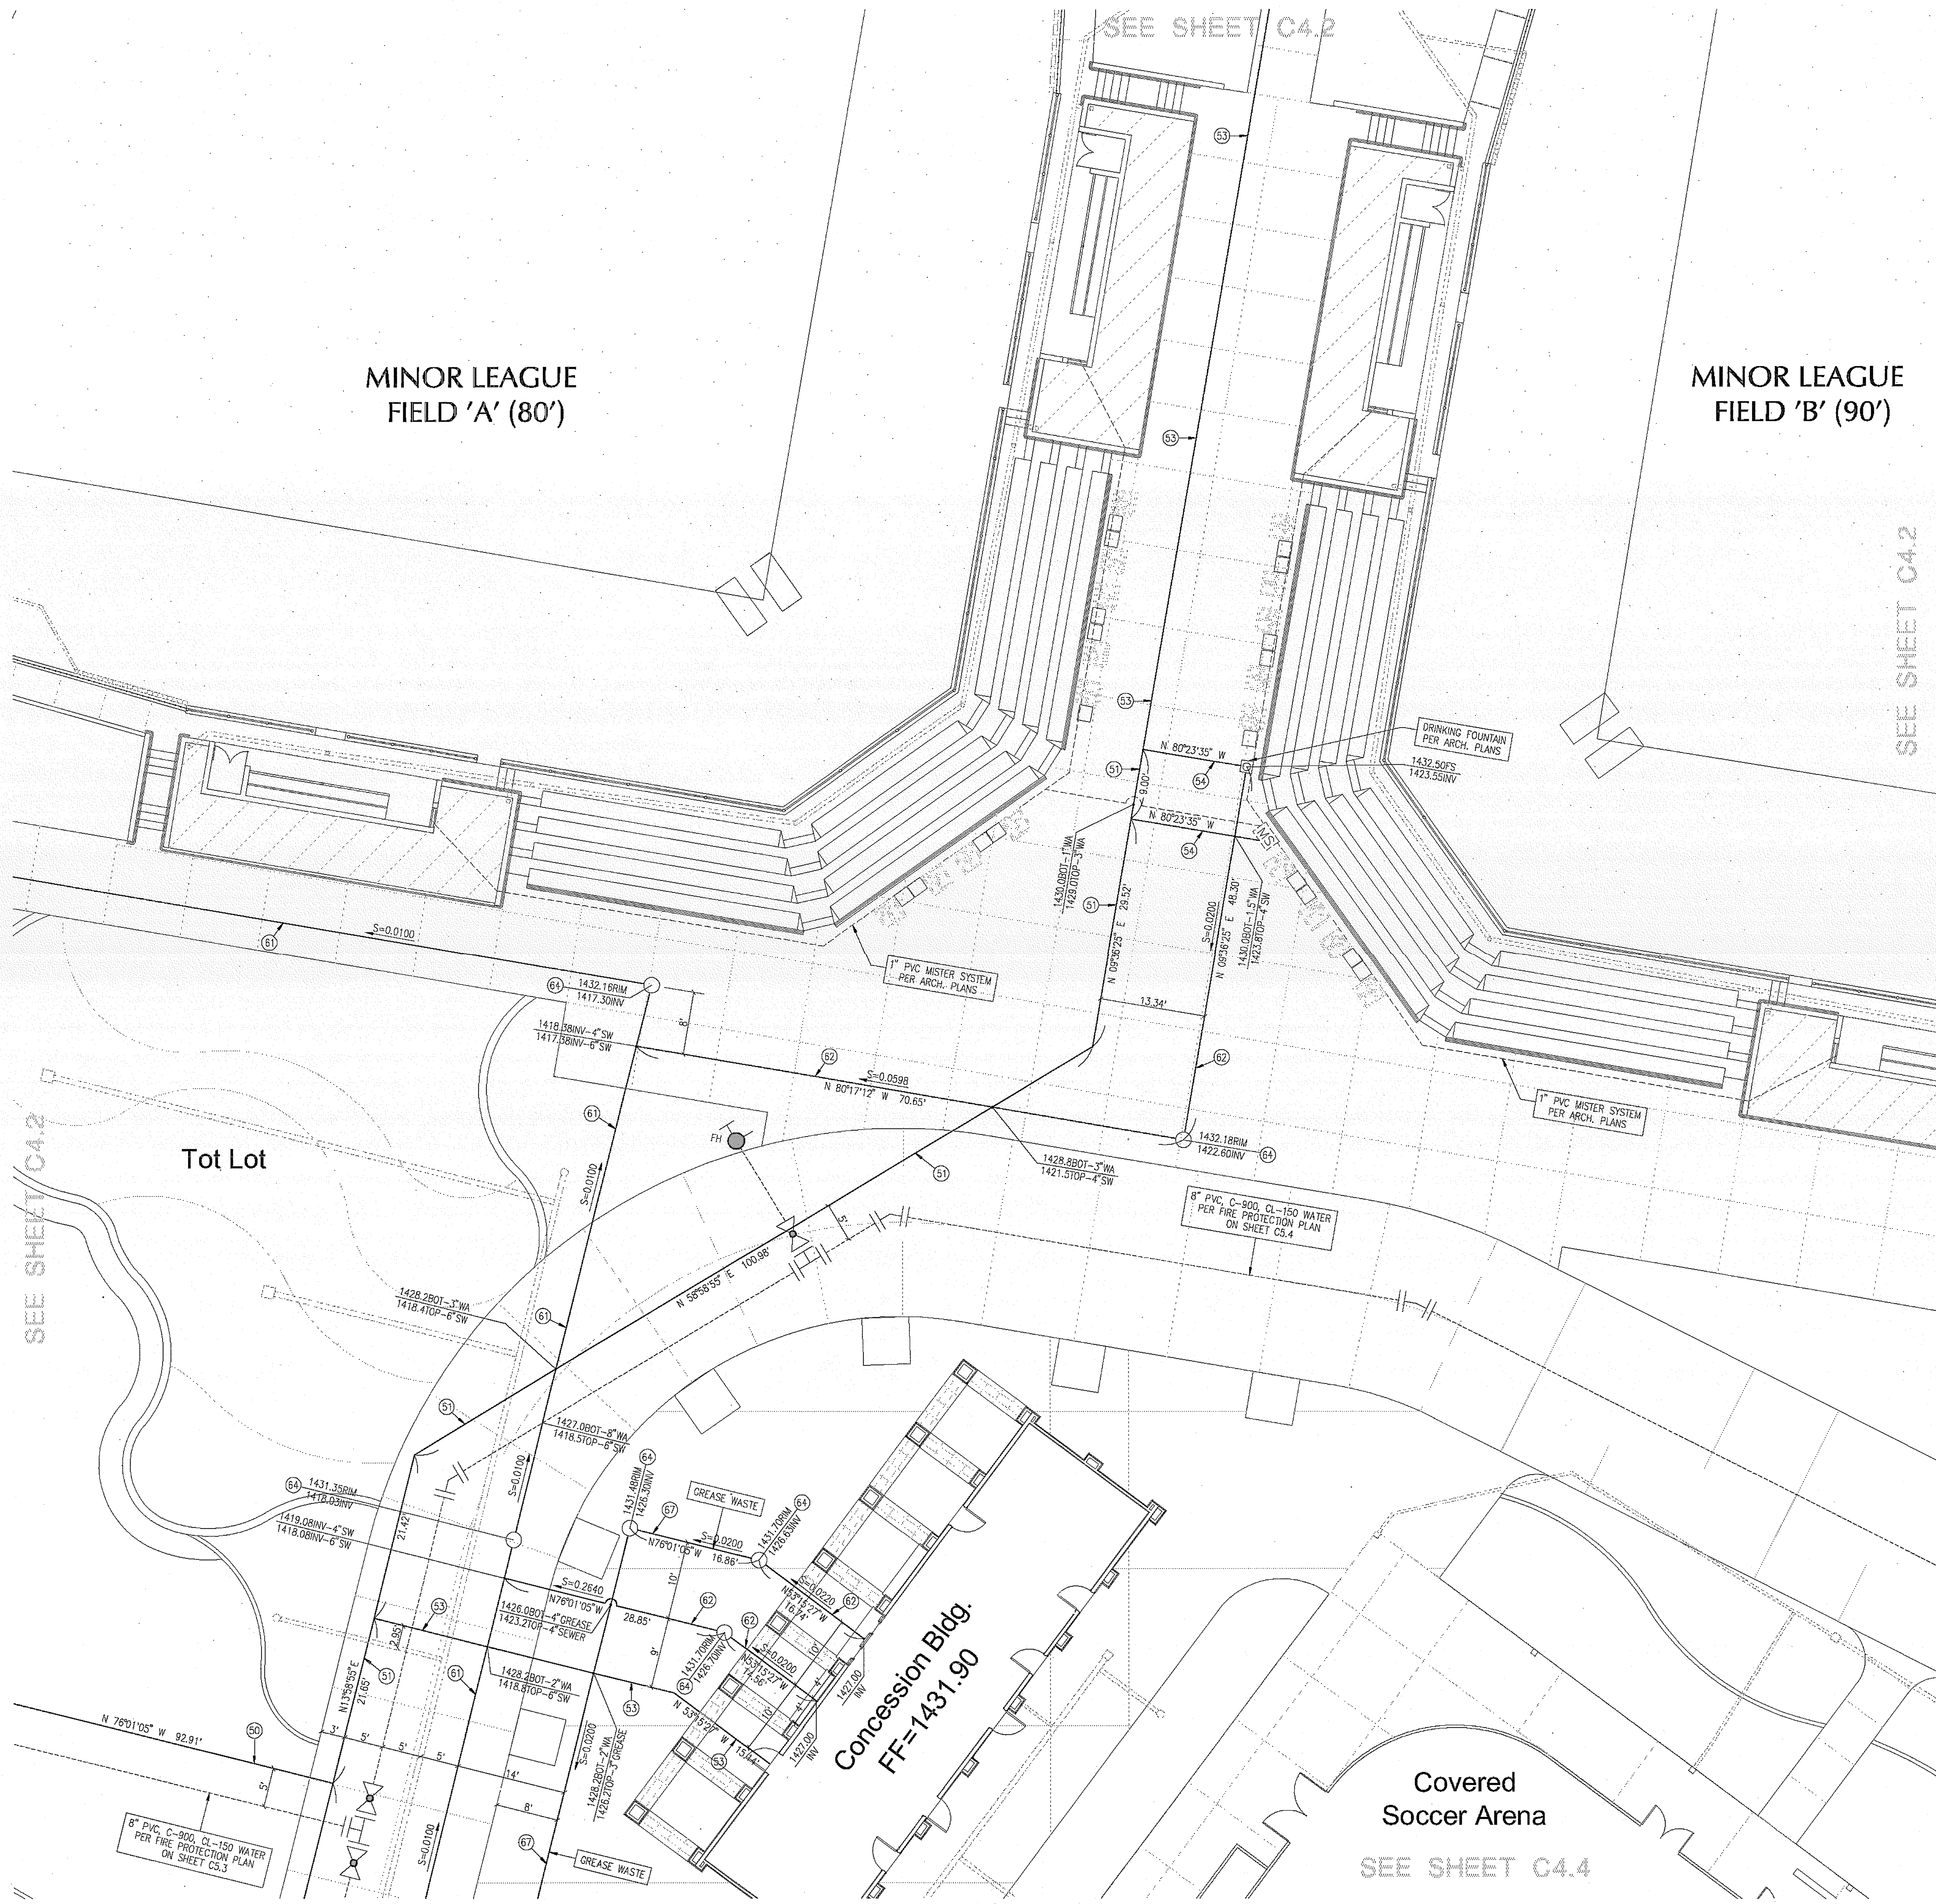

WATER CONSTRUCTION NOTES

(50) CONSTRUCT 4" PVC AWWA C–900, CL150 PIPE WITH TRACING WIRE PER E.M.W.D. STD. DWG. B–533 & B–656. PIPE BEDDING PER E.M.W.D. STD. DWG. B–408, AND TRENCH BACKFILL PER E.M.W.D. STD. DWG. B–286B.

(51) CONSTRUCT 3" PVC PIPE, CL200 WITH TRACING WIRE PER E.M.W.D. STD. DWG. B–533 & B–656. PIPE BEDDING PER E.M.W.D. STD. DWG. B–408, AND TRENCH BACKFILL PER E.M.W.D. STD. DWG. B–286B.

(53) CONSTRUCT 2" PVC PIPE, CL200 WITH TRACING WIRE PER E.M.W.D. STD. DWG. B–533 & B–656. PIPE BEDDING PER E.M.W.D. STD. DWG. B–408, AND TRENCH BACKFILL PER E.M.W.D. STD. DWG. B–286B.

(54) CONSTRUCT 1 1/2" PVC PIPE, CL200 WITH TRACING WIRE PER E.M.W.D. STD. DWG. B–533 & B–656. PIPE BEDDING PER E.M.W.D. STD. DWG. B–408, AND TRENCH BACKFILL PER E.M.W.D. STD. DWG. B–286B.

SEWER CONSTRUCTION NOTES

(61) CONSTRUCT 6" PVC (SDR 35) SEWER LINE, PIPE BEDDING PER E.M.W.D. STD. DWG. SB–157.

(62) CONSTRUCT 4" PVC (SDR 35) SEWER LINE, PIPE BEDDING PER E.M.W.D. STD. DWG. SB–157.

(64) CONSTRUCT SEWER CLEANOUT PER E.M.W.D. STD. DWG. SB–52.

(67) CONSTRUCT 3" PVC (SDR 35) SEWER LINE, PIPE BEDDING PER E.M.W.D. STD. DWG. SB–157.

NOTES

1. SEE SHEET C1.0 FOR LEGEND AND ABBREVIATIONS.
2. SEE SHEET C2.7 FOR GRADING AND SURFACE DRAINAGE.
3. SEE SHEET C3.7 FOR STORM DRAIN CONSTRUCTION.
4. SEE SHEET C5.2 FOR UNDERGROUND FIRE LINES CONSTRUCTION.

DIGALERT
DIAL TOLL FREE
1-800-422-4133
AT LEAST TWO DAYS BEFORE YOU DIG
UNDERGROUND SERVICE ALERT OF SOUTHERN CALIFORNIA

0' 5' 10' 20'

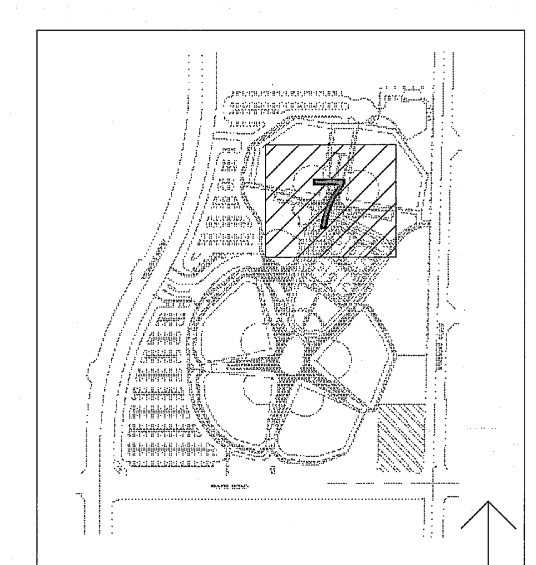

KEY MAP NOT TO SCALE

MIG
MOORE IACOFANO GOLTSMAN, INC.
801 N. HARBOR BLVD.
FULLERTON, CA 92831
TEL 714/871-3638
FAX 714/871-1188
www.migcom.com

CONSULTANT:
PLANS PREPARED BY:
WALDEN & ASSOCIATES
CIVIL ENGINEERS - LAND SURVEYORS - PLANNERS
2552 WHITE ROAD - SUITE B, IRVINE, CA 92614
(949) 660-0110 - FAX (949) 660-0418

PROJECT TEAM:
LANDSCAPE ARCHITECT
MIG INC.
ARCHITECT
PITASSI ARCHITECTS INC.
CIVIL ENGINEERS/SURVEYOR
WALDEN & ASSOCIATES
STRUCTURAL ENGINEERS
CORREIA CONSULTING & DESIGN
ELECTRICAL ENGINEERS
LRA ENGINEERS
IRRIGATION DESIGNER
WILLIAMS IRRIGATION DESIGN
GEOTECHNICAL ENGINEERS
CONVERSE CONSULTANTS
TURF GRASS CONSULTANT
GUISE AND ASSOCIATES

PERRIS VALLEY Big League Dreams

2155 Trumble Road
Perris, California, 92570

SHEET TITLE
SEWER AND WATER PLAN (PRIVATE)

100% CONSTRUCTION DOCUMENT

DATE	REVISIONS

STAMP
REGISTERED PROFESSIONAL ENGINEER
DAVID LEE BACON
No. 40496
Exp. 3-31-11
CIVIL
STATE OF CALIFORNIA

CHECKED BY	DATE
D.B.	01-07-10

DATE	FILE NAME
01-07-10	
DRAWN BY	SHEET
B.A.	C4.7
JOB NO.	
05208.00	
SCALE	51 OF 313 SHEETS
1"=10'-0"	