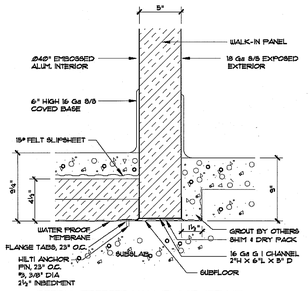


REFRIG./FREEZER WALL/FLOOR, ITEM #7

DETAIL A
NO SCALE

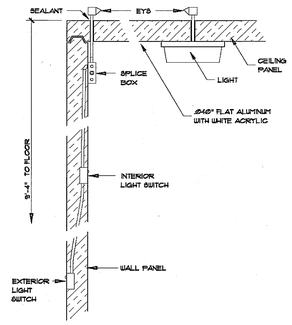


REFRIG./FREEZER WALL/CEILING, ITEM #7

DETAIL B
NO SCALE

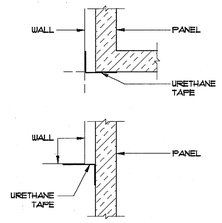


COLD STORAGE TRIM, ITEM #7

DETAIL C
NO SCALE

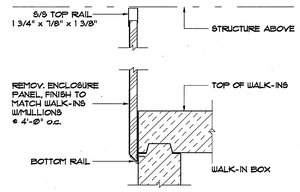


COLD STORAGE ROOM ENCLOSURE, ITEM #7

DETAIL D
NO SCALE

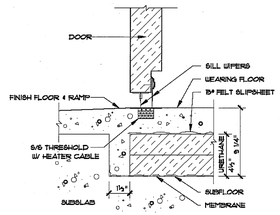


FREEZER DOOR SILL, ITEM #7

DETAIL E
NO SCALE

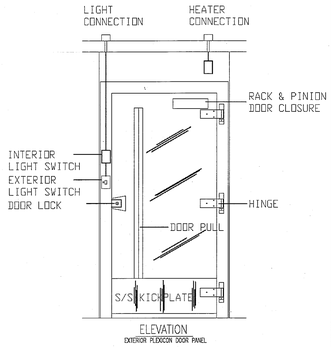


COOLER DOOR, ITEM #7

DETAIL F
NO SCALE

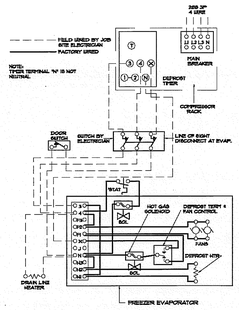


FREEZER DEFROST WIRING, ITEM #4

DETAIL G
NO SCALE

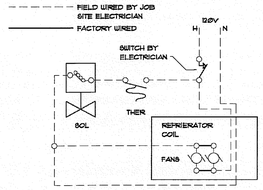


REFRIGERATOR COIL WIRING, ITEM #4

DETAIL H
NO SCALE

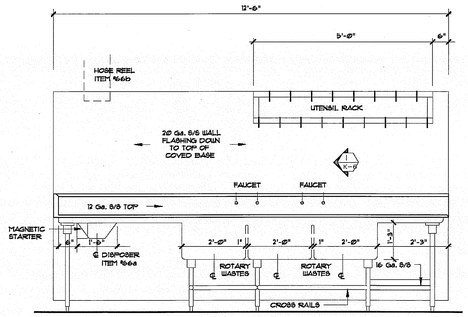


SINK UNIT, POT WASHING, ITEM #12

ELEVATION 1 K-6
½"=1'-0"

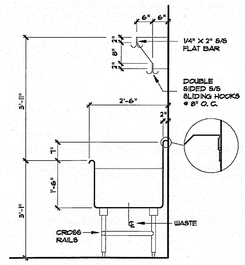


SINK UNIT, POT WASHING, ITEM #12

DETAIL I
½"=1'-0"

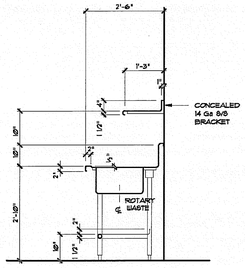


SINK UNIT, ITEM #15

DETAIL J
½"=1'-0"

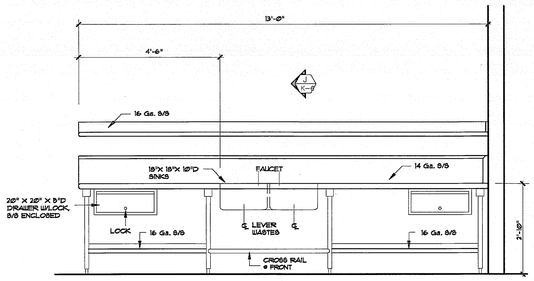


SINK UNIT, PREPARATION, ITEM #15

ELEVATION 2 K-6
½"=1'-0"

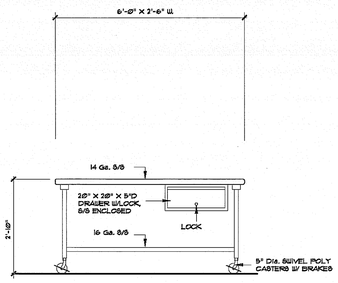


TABLE, MOBILE, ITEM #34

ELEVATION 3 K-6
½"=1'-0"

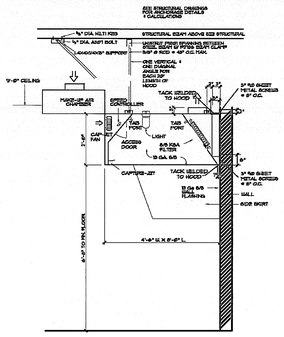


VENTILATOR (HOOD) ITEM #20a

DETAIL K
½"=1'-0"

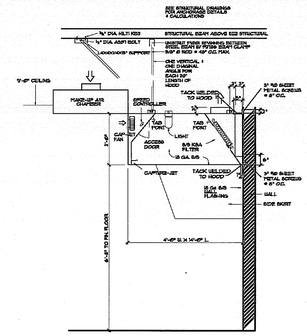


VENTILATOR (HOOD) ITEM #33a

DETAIL L
½"=1'-0"

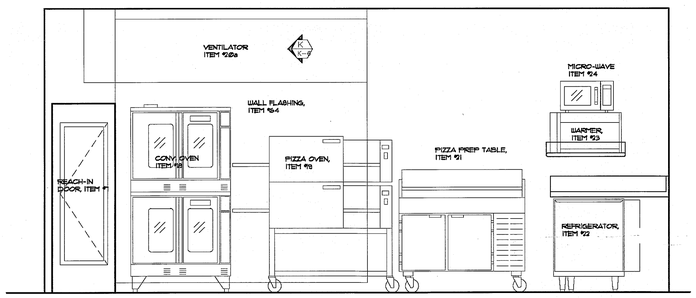


PIZZA COOKING ELEVATIION

ELEVATION 4 K-6
½"=1'-0"

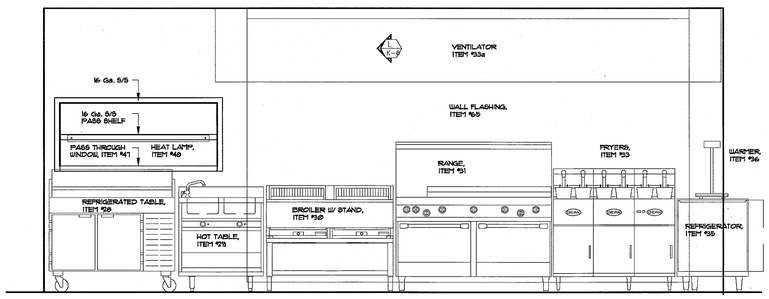


MAIN COOKING ELEVATIION

ELEVATION 5 K-6
½"=1'-0"

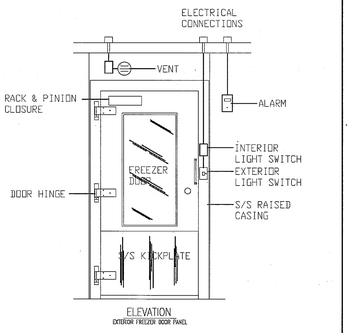


FREEZER DOOR, ITEM #7

DETAIL M
NO SCALE


MIG
MOORE IACOFANO GOLTSMAN, INC.
801 N. HARBOR BLVD. FULLERTON, CA 92831
TEL 714/871-3638 FAX 714/871-1188
www.migcom.com

PITASSI ARCHITECTS, INC.
8439 White Oak Ave., Suite. 105
Rancho Cucamonga, Ca 91730
Tel. 909-980-1361 ▪ Fax. 909-944-5814
e-mail. pjpaia@pitassiarchitects.com

CONSULTANT:
Commercial Kitchen Design, Inc.
FOOD FACILITIES CONSULTANTS
624 STARLIGHT CREST DRIVE
LA CANADA - FLINTRIDGE CA 91011
(818) 790-8434, FAX (818) 957-8075


Copyright, All Rights Reserved, 2009

PERRIS VALLEY Big League Dreams

2155 Trumble Road
Perris, California 92570

SHEET TITLE
FOOD SERVICE EQUIPMENT DETAILS STADIUM CLUB

100% CONSTRUCTION DOCUMENT

| DATE | REVISIONS |
|---|---|
| | |

STAMP

| CHECKED BY | DATE |
|---|---|
| wjw | 07-06-09 |
| DATE 01-07-10 | FILE NAME |
| DRAWN BY wjw | SHEET K-6-SC |
| JOB NO. 05208.00 | |
| SCALE as noted | |